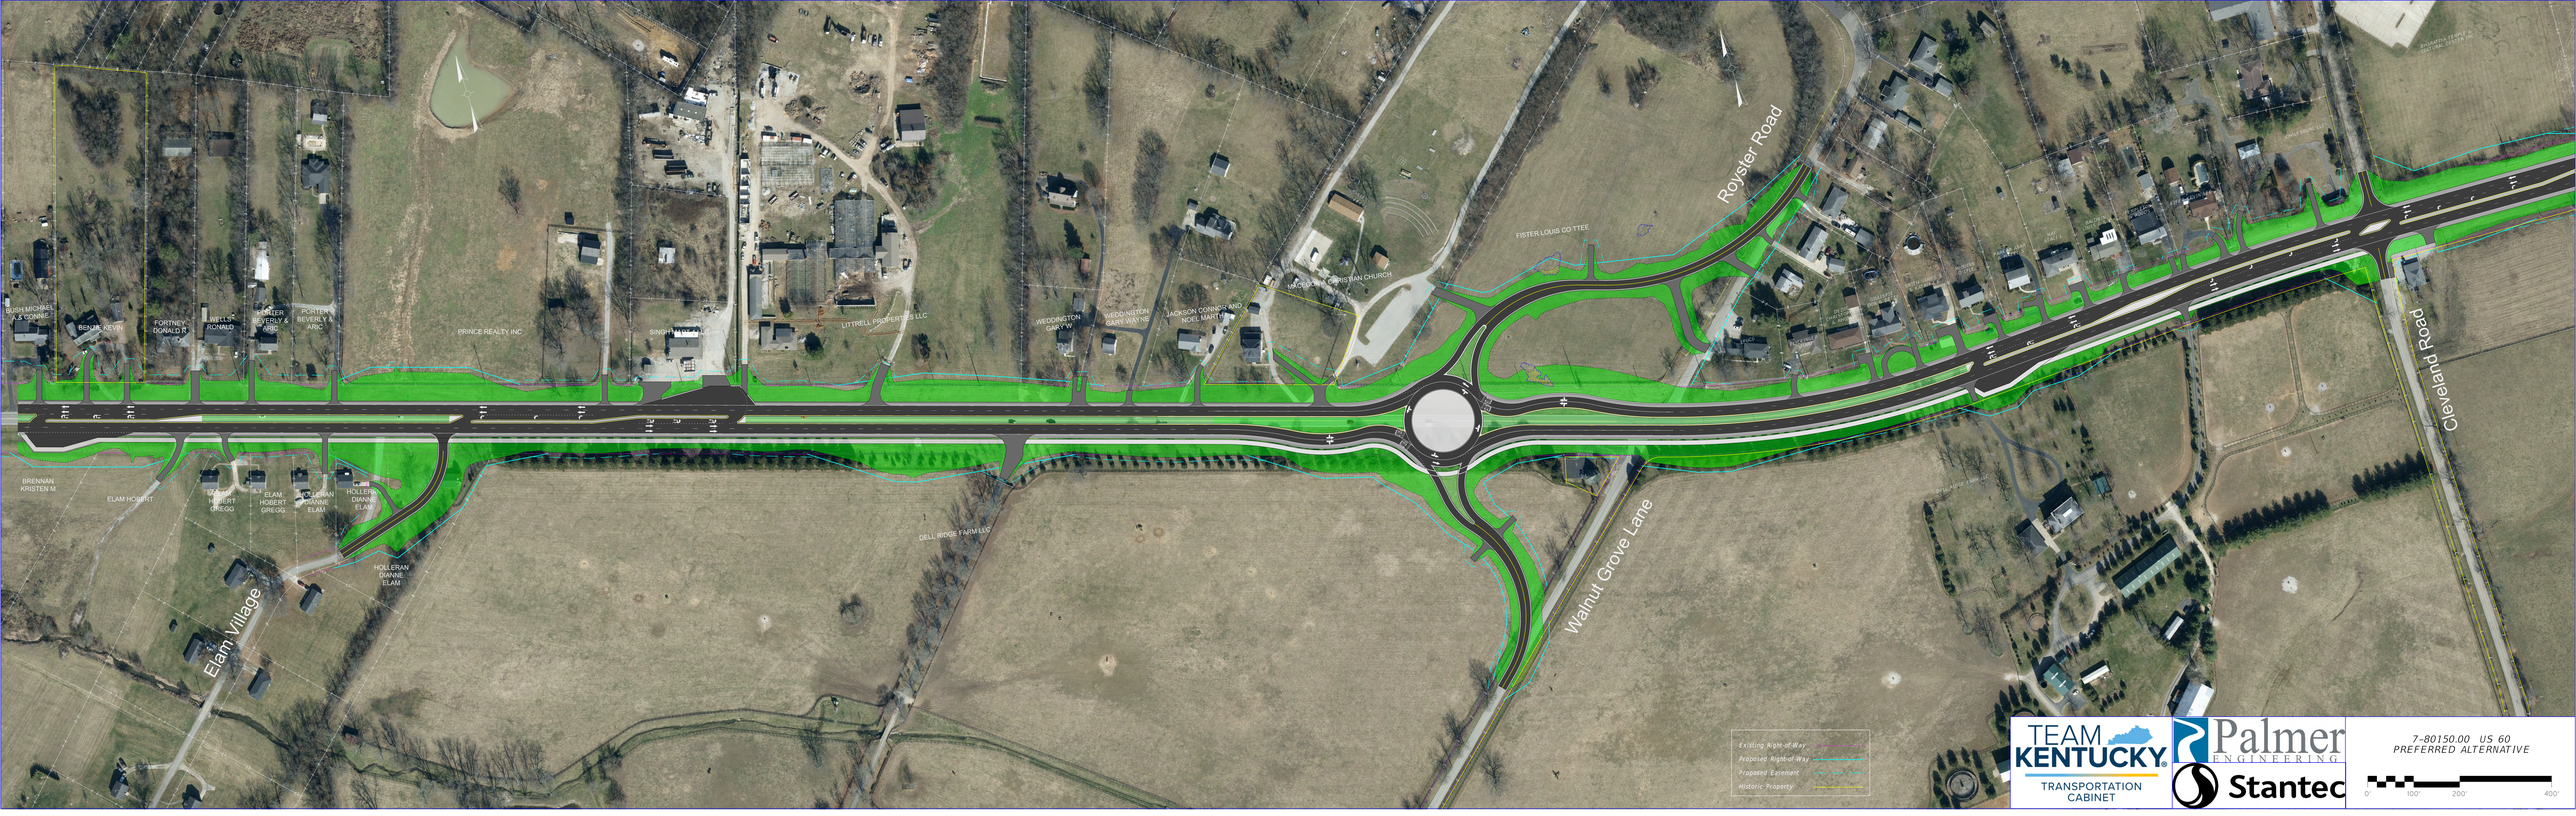
Royster Road
Cleveland Road
Walnut Grove Lane
Elam Village
BUSH MICHAEL A & CONNIE
BENZE KEVIN
FORTNEY DONALD R
WELLS RONALD
BUTLER BEVERLY & ARIC
PORTER BEVERLY & ARIC
PRINCE REALTY INC
SINGH MANDEEP
LITTRELL PROPERTIES LLC
WEDDINGTON GARY W
WEDD-NELTON GARY WAYNE
JACKSON CONNOR AND NOEL MARTIN
UNITED CHRISTIAN CHURCH
FISTER LOUIS CO TTEE
BRENNAN KRISTEN M
ELAM HOBERT
ELAM HOBERT GREGG
ELAM HOBERT GREGG
HOLLERAN DIANNE ELAM
HOLLERAN DIANNE ELAM
HOLLERAN DIANNE ELAM
DELL RIDGE FARM LLC
Existing Right-of-Way
Proposed Right-of-Way
Proposed Easement
Historic Property
TEAM KENTUCKY
TRANSPORTATION CABINET
Palmer ENGINEERING
Stantec
7-80150.00 US 60
PREFERRED ALTERNATIVE
0' 100' 200' 400'